FilmL.A., Inc.
6255 W Sunset Blvd, 12th Floor
Hollywood, CA 90028
t: (213)977-8600 - f: (213)977-8601
www.filmla.com

Summary Information

Permit No: F00138433-A **Type of Permit:** FILMING **Release Date:** 06/04/2018

Production Company LUMINARY FILMS INC

Insured Company Name LUMINARY FILMS INC
Contact Phone No. 1 713-253-1718
Contact Phone No. 2
Fax
Address 1137 COLE STREET
BIRMINGHAM, Michigan 48009

Production Title CHEVROLET CRUZE

Type of Production Commercial - Standard

Producer Nicholas Paine

Director Louis Koerner

1st AD n/a n/a

Production Manager Bonnie Hurliman

FilmL.A. Coordinator Naomi Kajiyama

Location Manager Geoff Jukes
Primary Phone Mobile - 626-484-4145
Secondary Phone Office - 713-253-1718

Location Assistant n/a n/a
Primary Phone Mobile - 000-000-0000
Secondary Phone

Fees

LA CITY DEPT OF REC AND PARKS PARK MONITOR FEE	$38.00
FILMLA NON-REFUNDABLE FILM PERMIT RIDER FEE	$105.00

Total Permit Fee $143.00

Number of Locations 1

NOT A PERMIT

FilmL.A., Inc.
6255 W Sunset Blvd, 12th Floor
Hollywood, CA 90028
t: (213)977-8600 - f: (213)977-8601
www.filmla.com

Summary Information — Location

Permit Number	F00138433-A	**Location Manager**	Geoff Jukes
Production Company	LUMINARY FILMS INC	Primary Phone	Mobile - 626-484-4145
Insured Company	LUMINARY FILMS INC	Secondary Phone	Office - 713-253-1718
Production Title	CHEVROLET CRUZE		

Location Address 5800 Topanga Canyon Blvd, Los Angeles, CA, 91367

Location Name WARNER CENTER PARK

Location Type Park

Location Description WARNER CENTER PARK

Film Dates 6/4/2018 - 6/4/2018 07:00 - 12:00 1 day

Open or Closed to the Public Open

Generic Conditions

*Certain service and personnel fees required by jurisdictional agencies are not collected by FilmL.A. Any such fees must be paid directly to the appropriate agency, and a separate invoice will be provided to the permittee.
All travel lanes and bike lanes shall be closed per the WATCH manual.
Equipment staging and vehicles may park on one side of the street only.
May not interfere with adjacent traffic lanes or adjacent bike lane
Must comply with attached Rec & Park Conditions
Must Maintain 5' Clearance on Sidewalks/Walkways
Must maintain local/emergency access
No cast or crew parking on area streets
No interference with merchant activity.
Number of uniformed officers listed on the permit is a minimum requirement.
Permittee remains responsible for deploying a sufficient number of uniformed officers to provide traffic and crowd control to ensure the safety of the film crew and the public.
Traffic control must be done in accordance w/MUTCD
Uniformed officers shall have a copy of the film permit in their possession and are required to confirm that all traffic control signage devices are in place.

Please see attached documents

Luminary.Chevrolet.138433.MaryleeNSPlus1.pdf
Luminary.Chevroet.138433.WARNER.pdf

Equipment on Location

Type	Quantity
5 or 10 ton trucks	2
Camera cars	1
Cast/Crew vehicles	45
Cranes	1

Personnel on Location

Type	Quantity
Cast	1
Crew	50
Extras	10
Off-Duty/Retired LAPD Officer(s)	2

NOT A PERMIT

FilmL.A., Inc.
6255 W Sunset Blvd, 12th Floor
Hollywood, CA 90028
t: (213)977-8600 - f: (213)977-8601
www.filmla.com

Summary Information — Location

Permit Number F00138433-A
Production Company LUMINARY FILMS INC
Insured Company LUMINARY FILMS INC
Production Title CHEVROLET CRUZE

Location Manager Geoff Jukes
Primary Phone Mobile - 626-484-4145
Secondary Phone Office - 713-253-1718

Cube Trucks	4
Generator	1
Motor Homes	1
Picture vehicles	1
Vans	2

Rec & Park Monitor 1 required

Filming Activities Camera in car; Camera on sticks; Car-to-Car; Drive by; Drive ups & away; Driving shots; Exterior Dialogue; Exterior establishing shots; Intermittent pedestrian control; Intermittent traffic control - 2 minutes standard;

Jurisdiction **Political:** Los Angeles City - Council District 03 **Police:** Los Angeles Police Department **Fire:** Los Angeles City

Thomas Guide **Page:** 560 **Grid:** A1

Location Notes Company must contact Caltrans for activities and equipment placement on State freeways/highways

Coordinator Note 1 park monitor required plus 2 hrs admin fees

Coordinator Note Rider A extends film and park monitor end time from 1100 hrs to 1200 hrs; collects additional park monitor fee

Parking

Base Camp
Location Type : Filming Location

Crew Parking
Location Type : Other Location
23130 Ventura Blvd, Los Angeles, CA, 91364

Parking Notes
Cast/Crew parking at Bowling Alley

NOT A PERMIT

Permit #F001384334-A

W20-1 ROAD WORK AHEAD | C9A | W3-4 BE PREPARED TO STOP | W1-6 (LT) | C30 LANE CLOSED

Ⓢ TRAFFIC SIGNAL

● TRAFFIC CONE

TYPE I W/ SIGN

HIGH LEVEL WARNING DEVICE

TRAFFIC OFFICER OR FLAGGER

ALL TRAFFIC CONTROL WILL BE INSTALLED TO MEET OR EXCEED THE LATEST CA-MUTCD MINIMUM REQUIREMENTS

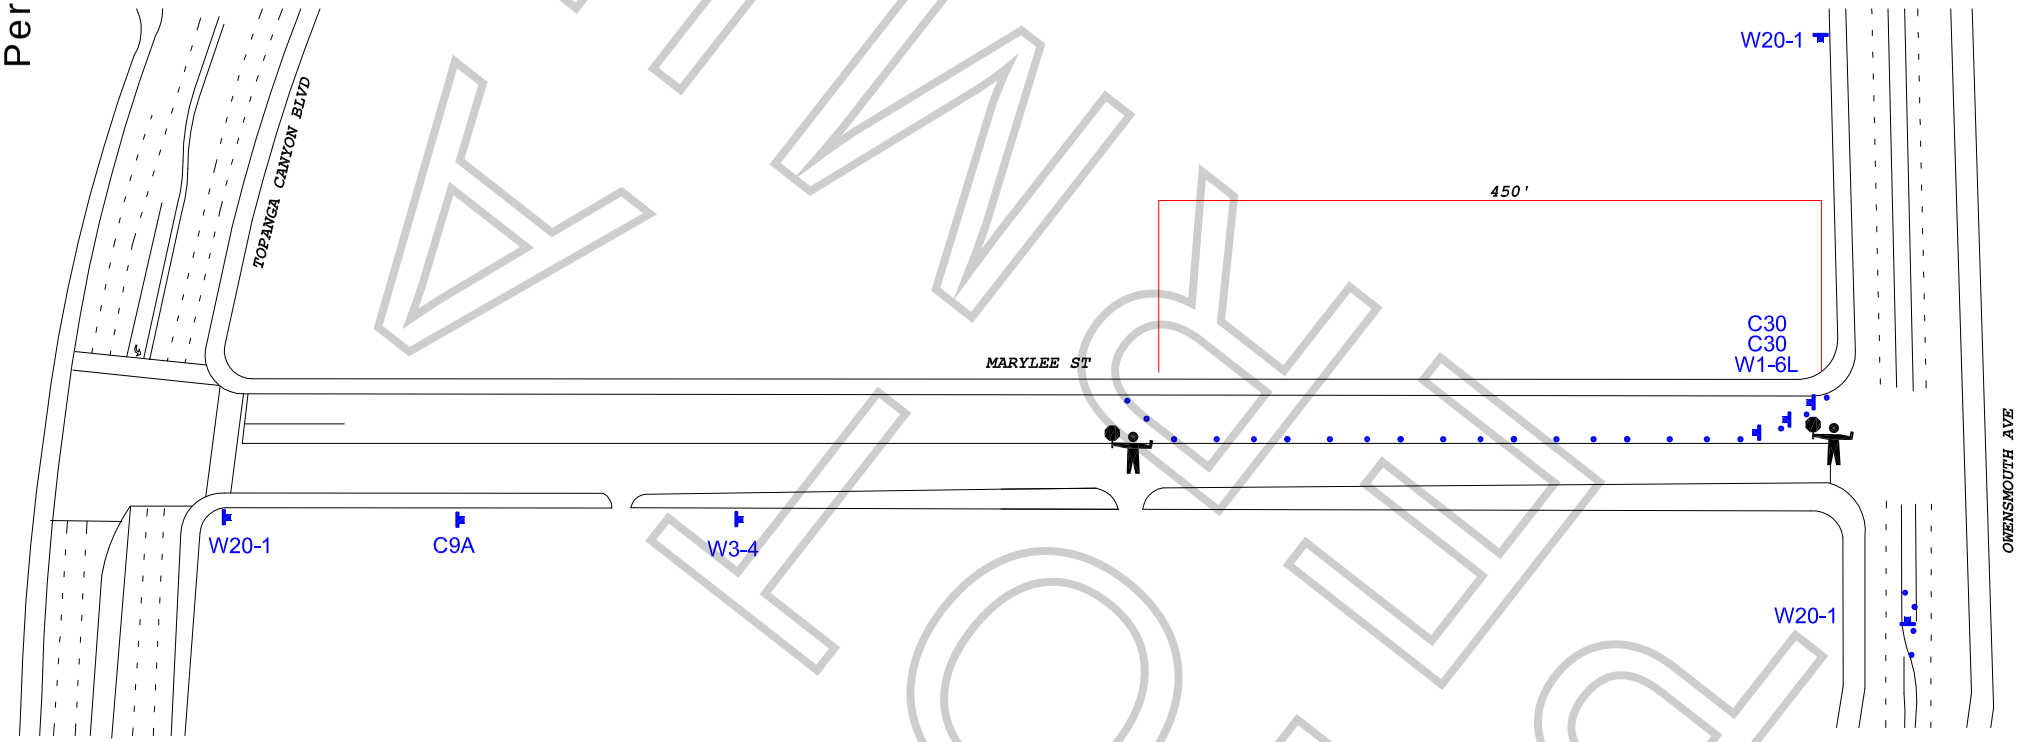

WORK ZONE TRAFFIC CONTROL PLAN
GENERAL NOTES

1. DATE/TIME: 6-4-18 FROM 07:00 HOURS TO 14:00 HOURS.

2. ALL SIGNING, STRIPING, AND TRAFFIC CONTROL DEVICES SHALL CONFORM TO THE (CURRENT) STATE OF CALIFORNIA DEPARTMENT OF TRANSPORTATION (CALTRANS) STANDARD PLANS AND STANDARD SPECIFICATIONS, CALIFORNIA MUTCD, AND ANY ADDENDUMS THERETO, AND AS SHOWN ON THESE PLANS, SYMBOLS AND ABBREVIATIONS USED ARE SHOWN ON CALTRANS STANDARD PLANS.
3. THERE WILL BE NO INTERFERENCE WITH TRAFFIC SIGNALS OR CROSSWALKS.
4. CONES WILL BE 28" MINIMUM HEIGHT AND HAVE REFLECTORIZED SLEEVES FOR NIGHT WORK.
5. POLICE WILL DIRECT TRAFFIC IF NECESSARY.

TCP FOR: LUMINARY FILMS

LOCATION:
NORTH SIDE CURB & ADJACENT CLOSURE
MARYLEE ST BTWN OWENSMOUTH AVE & 450' WEST
WOODLAND HILLS, CALIFORNIA

CONTACT: DENISE WHEELER
OFFICE# 818-347-9929

JCL TRAFFIC SERVICES
(213) 622-9775
C31-CA Lic # 805357

DATE | REVISIONS

DRAFTER: MARIO MENJIVAR
SCALE: N.T.S.
FILM LA: NK

LUMINARY FILMS

PARK FILM OFFICE
City of Los Angeles, Department of Recreation and Parks
4730 Crystal Springs Drive, (Mail Stop 664)
Los Angeles, California 90027
Telephone: (323) 644-6220 Fax: (213) 847-6056

Film Production Guidelines

Welcome to the City of Los Angeles, Department of Recreation and Parks (Department). In our partnership to protect the environmental integrity of our parks the Park Film Office is providing guidelines to ensure a safe and successful film shoot. Please review and provide copies of these guidelines to the appropriate responsible persons. Thank you for the continuous use of our parkland.

WARNER CENTER PARK

- **Ok to film at Warner Center Park on 6/4/18 (see plot plan).**
- **Ok to remove "A" frames with caution tape, but put back after shoot the way they were (see pictures attached).**
- **Ok to add planters on top of the grass where there are bald spots, planters must be in pots (see plot plan the green "xx's").**
- **Must remove planters once done with shoot.**
- **Ok to have the extras in the park.**
- **No parking onsite.**
- **No catering onsite.**
- **No staking nor digging.**
- **Does NOT have exclusive use of the park.**
- **Ok to do two minute pedestrian control while cameras are rolling.**
- **No heavy equipment allowed on the grass.**
- **Must maintain access to the dumpsters.**
- **Not allowed to close off any access areas to and from the park.**
- **Must not close off the parking lot, must allow cars to be able to drive thru at all times.**
- **MUST remove all self-generated trash.**
- **Use of City utilities (water and electricity) is $75 per use, per day and the company will be invoiced by the Park Film Office.**
- Vehicles and/or heavy equipment are not allowed on turf areas unless prior approval is given by the Park Film Office.
- Production companies must provide their own restroom and trash receptacles. The City dumpsters and trash cans cannot be used so all self-generated trash has to be removed and disposed of off-site.
- **Nudity is prohibited and not allowed in any Recreation and Parks facility.**
- Film permits do not provide exclusive use of a park or recreation area.
- Service roads, parking lot driveway access, handicap or electric vehicle designated parking stalls may not be blocked or restricted. Emergency vehicle access lanes must be maintained in parking lots and park streets at all times.

NOT A PERMIT

- A 20 Foot unobstructed lane must be maintained between parked vehicles/trailers in all parking lots and Recreation and Parks roadways for emergency vehicle access.
- Due to underground plastic irrigation lines and trees having shallow root systems, staking and or drilling into turf, rocks, trees or asphalted areas is not permissible unless prior approval is given by the Park Film Office. This approval will be noted in the permitted guidelines.
- Locked park gates can only be accessed by a Park Film Office Monitor. Security of open gates must be provided by the permitted company. Any equipment that is permitted to stay overnight must be guarded by the permitted company's security group.
- Alterations to natural or manmade surroundings or content of the park are not permissible unless documented in these specific guidelines. The permit holder is financially responsible for all remediation should there be any damage or unauthorized alteration to Department property. The remediation and cost of will be determined by the Park Film Office.
- A Park Film Office Monitor(s) may be assigned to the permitted location. Their job is to ensure guidelines are followed, liaison between park patrons, other City employees and a communication link between Permitee and the Park Film Office for any additional needs or authorizations. When the Park Film Office is closed the Park Film Monitor has the authority and responsibility to modify these guidelines within the parameters given to them by their supervisor. The Park Film Monitor has access 24/7 to contact their supervisors if needed. The Permitee will be required to adhere to the instructions, restrictions and requests given by the Park Film Monitor.
- Smoking is prohibited on all Department properties. An exception has been made for permitted film production companies to smoke in areas that are designated by the Fire Safety Officer or Park Film Monitor. If a Fire Safety Officer or Park Film Monitor is not assigned to the Permitee there will be no smoking with the exception of an actor smoking while performing or as part of the scene.
- A designated smoking area may not be near any patron activity or facility. Large buckets of sand or water must be placed in this area for disposal of tobacco or tobacco related products. The designated smoking area may be revoked or not allowed depending on weather and location conditions. Failure to comply with the smoking restrictions may result in a fine.

NOT A PERMIT

F-138433
LUMINARY FILMS INC – CHEVROLET CRUZE
(WARNER CENTER PARK)